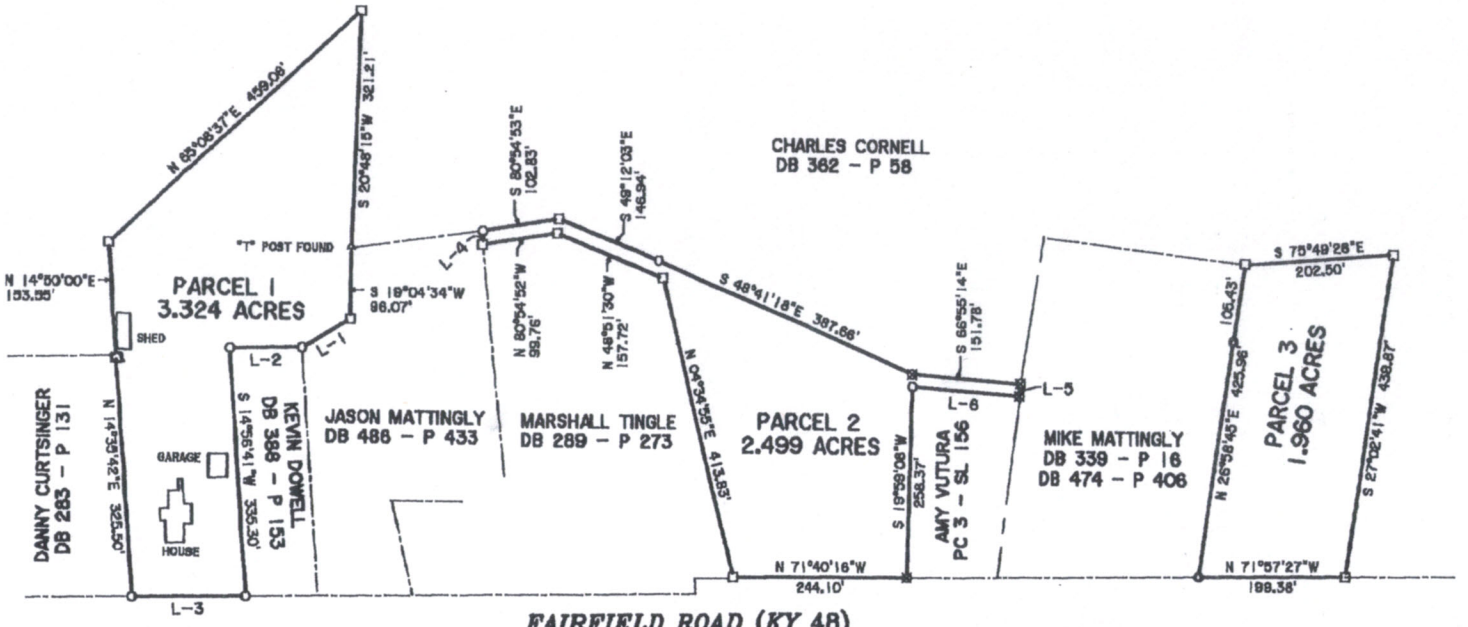

LINE TABLE

COURSE	BEARING	DISTANCE
L-1	S 77°18'17"W	74.06'
L-2	N 72°13'48"W	94.89'
L-3	N 72°13'47"W	150.50'
L-4	N 18°30'55"E	18.70'
L-5	S 26°06'44"W	18.47'
L-6	N 66°56'47"W	150.01'

STATE OF KENTUCKY
C. R. MEYER
2225
LICENSED PROFESSIONAL LAND SURVEYOR

SURVEYOR'S CERTIFICATE

I hereby certify that this plat depicts a survey made by me, or under my direction, by the method of random traverse. The unadjusted precision ratio of the traverse was 1:97000, and it was not adjusted for closure. The survey shown herson is an Urban survey and the accuracy and precision meet all the specifications of this class.

Charles R. Meyer

CHARLES R. MEYER, LS 2225

6-3-16
Date

LEGEND

- ○ 1/2" Rebar with Cap Stamped "MEYER-2225" Set This Survey
- ⊠ 5/8" Rebar Found with Cap Stamped "HBBS-2961"
- ● 1/2" Rebar with Cap Stamped "MEYER-2225" set Prior Survey
- □ Wooden Fence Post Found
- △ Point not Set, or as otherwise noted
- —x— Existing Fence

This survey subject to all road rights of way and easements of record.

SURVEY OF WILLIAM MATTINGLY TRACTS

FAIRFIELD, KY 40012

SHOWING
PROPERTY ON THE NORTH SIDE OF KY 48 AT THE EAST EDGE OF FAIRFIELD

COUNTY NELSON
TRACT RECORDED IN DB 512 - P 194

MEYER LAND SURVEYS & ENGINEERING
CHARLES R. MEYER
234 Caney Fork Road, Bardstown, KY 40004
(502)348-2617

SCALE : 1" = 200'

0 100' 200' 400'

DATE SURVEY COMPLETED JUNE 2, 2016
REVISED

MATLY_M..